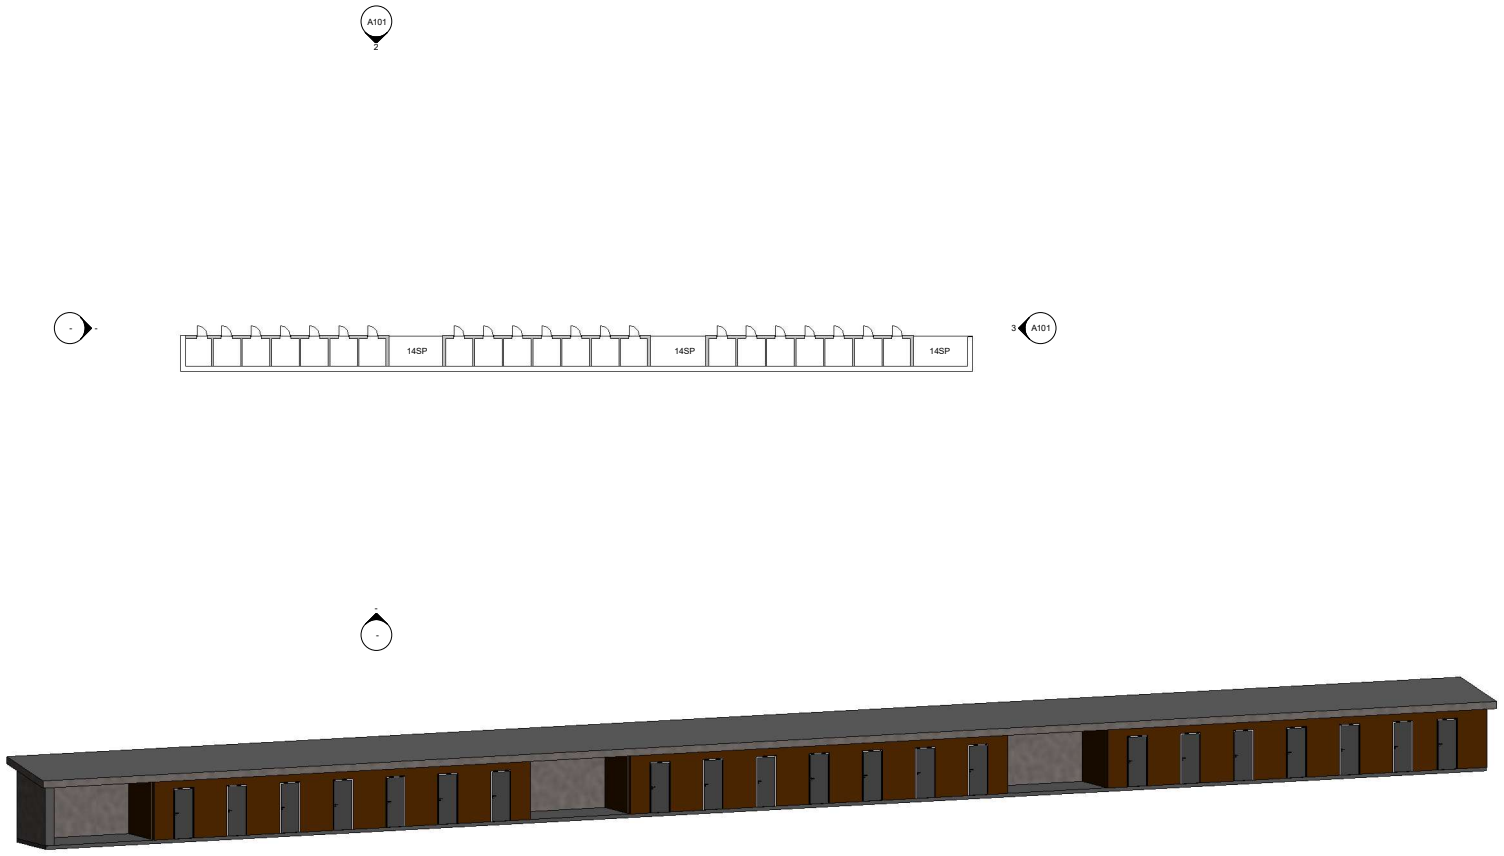

Vestlandet Utvikling AS

www.autodesk.com/revit

Consultant
Address
Address
Phone
Fax
e-mail

Consultant
Address
Address
Phone
Fax
e-mail

Consultant
Address
Address
Phone
Fax
e-mail

Consultant
Address
Address
Phone
Fax
e-mail

No.	Description	Date

Notobakken Boder/Sykkel Parkering

Plan, Fasader og 3d

Project number	0001
Date	Issue Date
Drawn by	Author
Checked by	Checker

A101

Scale 1 : 200

21.01.2019 13.03.04